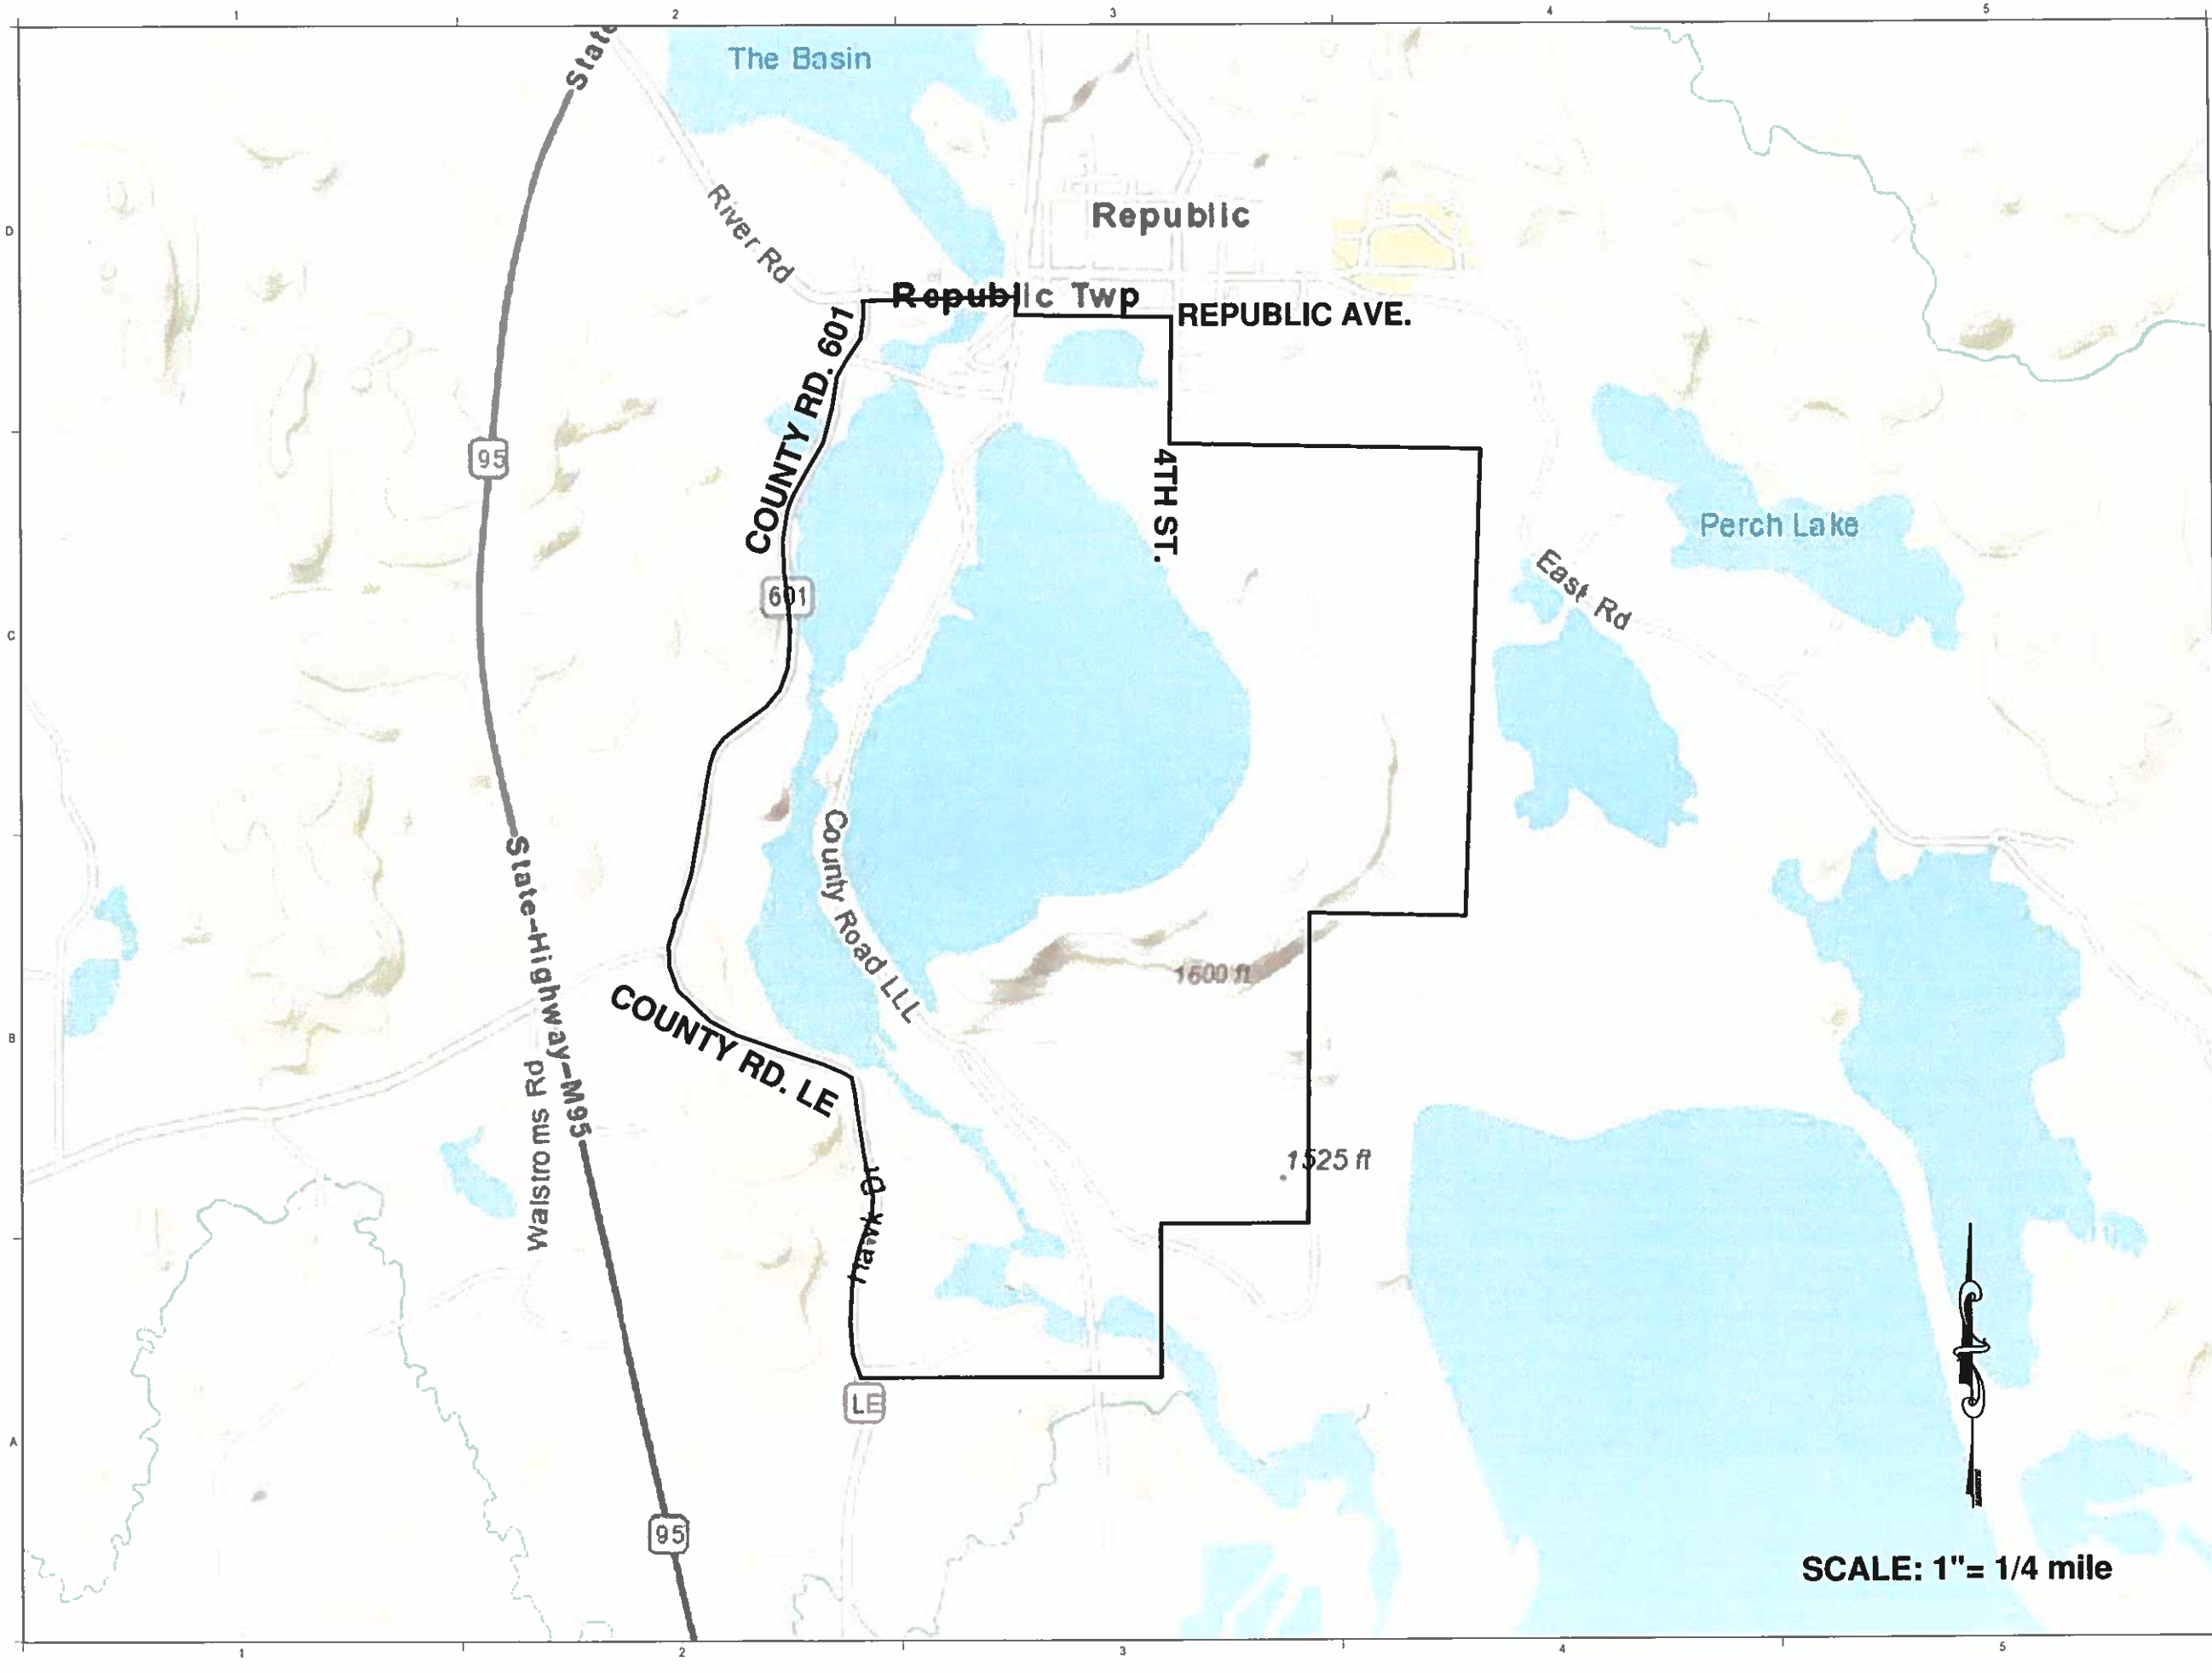

UPEA ENGINEERS & ARCHITECTS

ENGINEERING
ARCHITECTURE
PLANNING
SURVEYING
ENVIRONMENTAL

100 PORTAGE STREET
HOUGHTON, MI 49931
(906) 482-4810

424 SOUTH PINE STREET
ISHPEMING, MI 49849
(906) 485-1011

2906 N. STEPHENSON AVE, SUITE 2
IRON MOUNTAIN, MI 49801
(906) 563-5407

707 ASHMUN STREET
SAULT STE. MARIE, MI 49783
(906) 635-0511

1701 DUNLAP AVE, SUITE B
MARINETTE WI 54143
(715) 732-4188

PROJECT TITLE:

REPUBLIC TOWNSHIP WELLHEAD PROTECTION PLAN

OWNER:

PROJECT LOCATION:

REPUBLIC, MI

ISSUED FOR:	DATE:
	07/17/2018

PROJECT NO:	R01-17643
DRAWN BY:	CJK
CHECKED:	ELB
APPROVED:	ELB

WELLHEAD PROTECTION AREA

FIGURE 3

© U.P. Engineers & Architects, Inc.